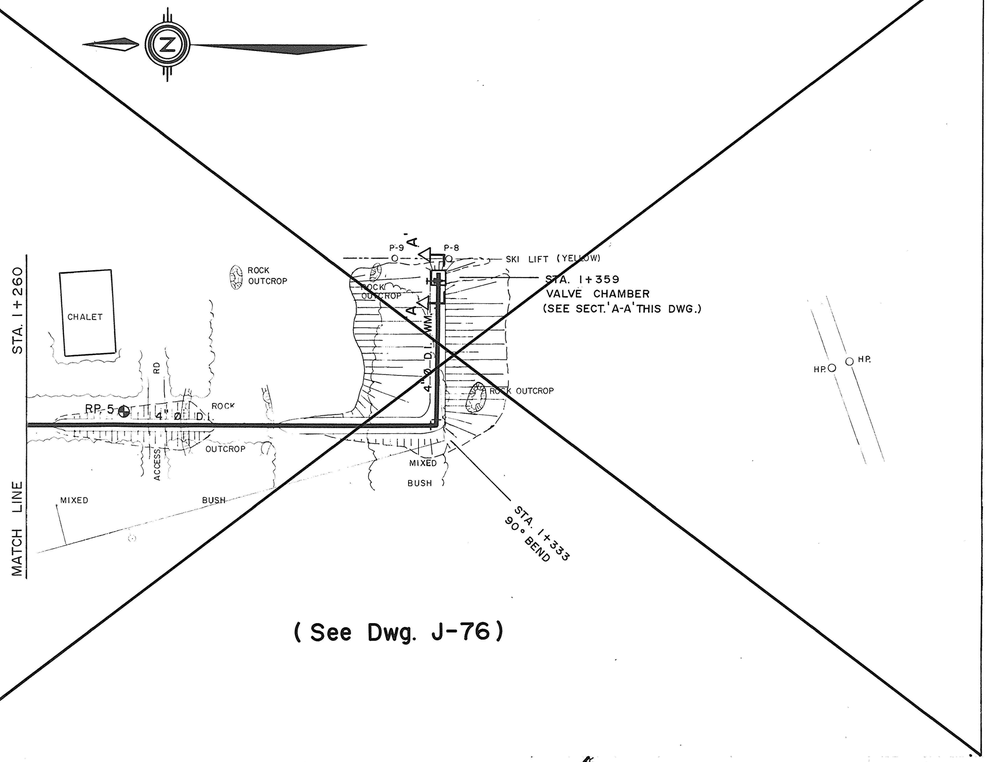

(See Dwg. J-76)

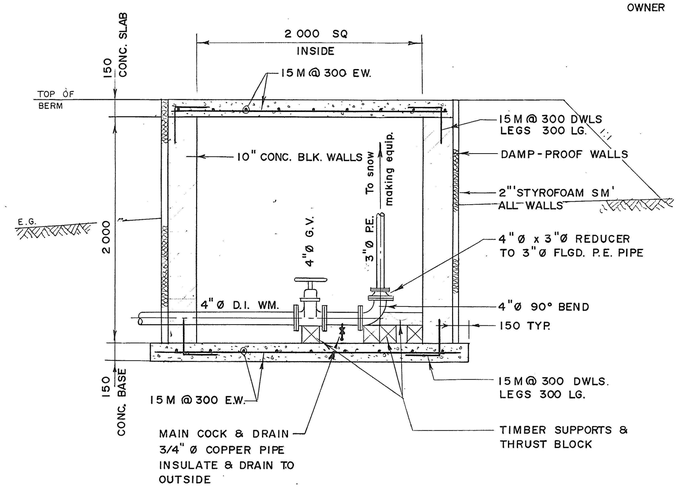

SECTION 'A-A' VALVE CHAMBER

Scale 1 : 25

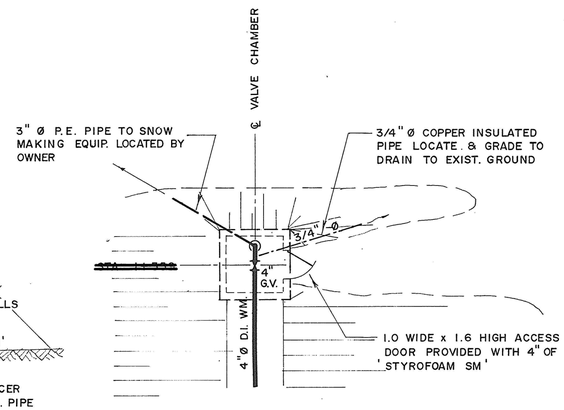

PLAN - VALVE CHAMBER

Scale 1 : 100

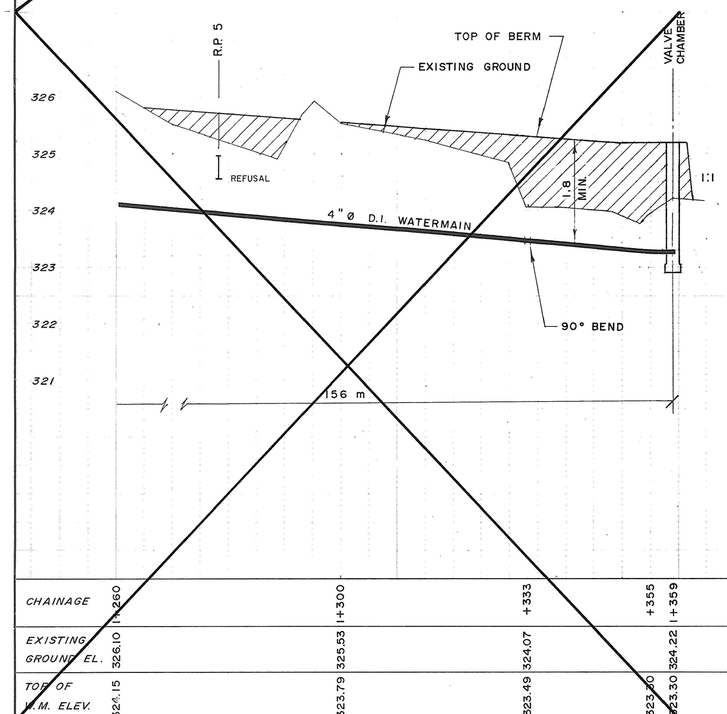

CHAINAGE	1+260	1+300	+333	+355	1+359
EXISTING GROUND EL.	326.10	325.53	324.07		324.22
TOP OF W.M. ELEV.	324.15	323.79	323.49	323.40	323.30

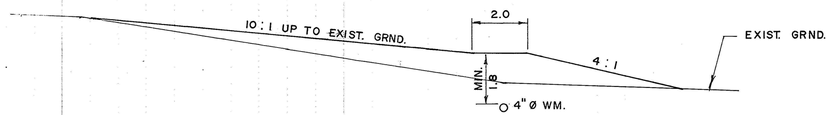

TYPICAL BERM SECTION STA. ~~1+333~~
TO V.C.

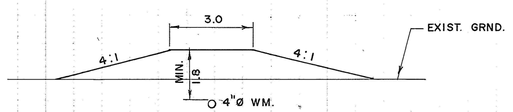

TYPICAL BERM SECTION STA. ~~1+265~~
TO STA. 1+333

DISCLAIMER

The information contained on this drawing may be based upon data provided by others and may not have been verified by either as-constructed drawings or an Ontario Land Surveyor. The City of North Bay cannot accept responsibility for any errors or omissions on any information shown herein. Field verification, land surveys or excavation (with City approvals) may be required to determine actual location of any and all utilities or property lines.

ALL DIMENSIONS ARE METRIC UNLESS SHOWN DIFFERENT.

REVISIONS		
DATE	DETAILS	BY

RECOMMENDED BY

APPROVED BY

LAURENTIAN SKI CLUB

VALVE CHAMBER DETAIL

PLAN & PROFILE

NORTHLAND ENGINEERING LTD.

Consulting Engineers and Planners

NORTH BAY SUDBURY THUNDER BAY

DRAWN BY: D. COOPER	DATE: SEPT. 1984
CHECKED BY: M. BOTHWELL	FIELD BOOK:
SCALE: (METRIC) HOR. 1 : 500 VERT. 1 : 50	CONTRACT Nº
OFFICE: North Bay	PROJECT Nº: 2800
DRAWING Nº: J-80'A'	