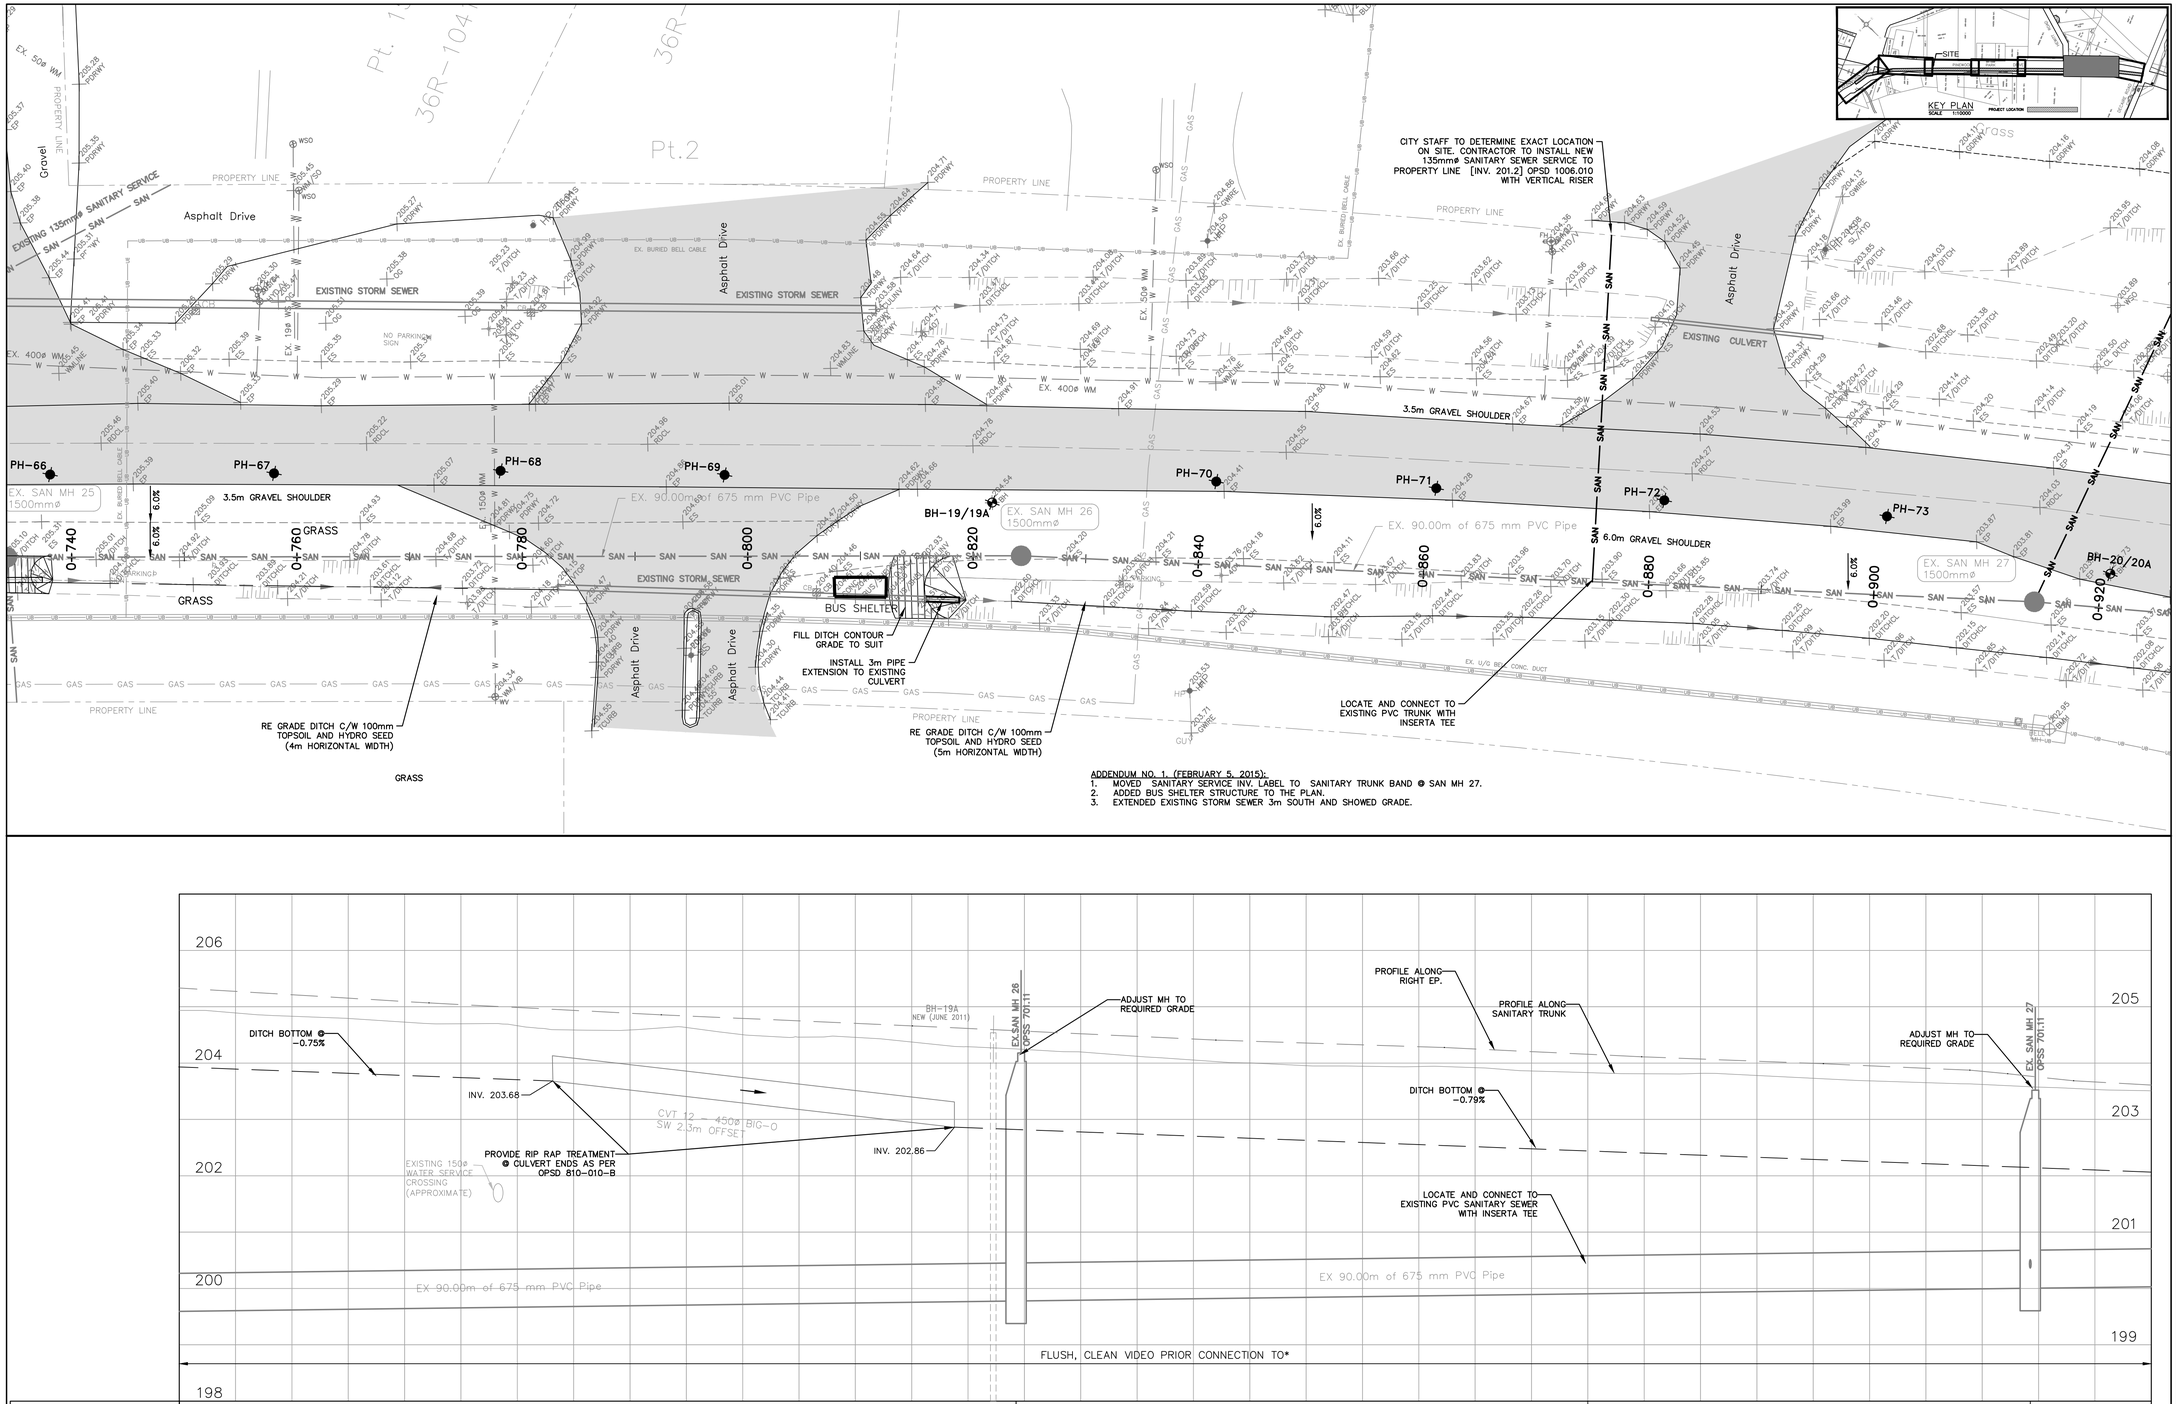

ADDENDUM NO. 1 (FEBRUARY 5, 2015):
1. MOVED SANITARY SERVICE INV. LABEL TO SANITARY TRUNK BAND @ SAN MH 27.
2. ADDED BUS SHELTER STRUCTURE TO THE PLAN.
3. EXTENDED EXISTING STORM SEWER 3m SOUTH AND SHOWED GRADE.

TOP OF MANHOLE				204.18				203.52		
SAN TRUNK INV.								200.36 SE		
SAN SERVICES INV.										
GROUND PROFILE AT CENTERLINE OF TRUNK	204.83	204.66	204.51	204.29	204.05	203.94	203.81	203.69	203.53	203.51
CHAINAGE AT CENTERLINE OF TRUNK	0+760	0+780	0+800	0+820	0+840	0+860	0+880	0+900	0+920	0+925

* ANY REQUIRED REPAIRS TO BE PREFORMED PRIOR TO CONNECTION TO

exp Services Inc.
Infrastructure Services - North Bay
B-1850 Bond Street
North Bay, Ontario, Canada
P1B 4V6
Ph. 705 474 2720
Fax 705 474 8515
www.exp.com

• BUILDINGS • EARTH & ENVIRONMENT • ENERGY •
• INDUSTRIAL • INFRASTRUCTURE • SUSTAINABILITY •

ISSUED FOR CONSTRUCTION
CAUTION: DO NOT SCALE DRAWINGS.
THIS REPRODUCTION MAY BE AT A SIZE DIFFERENT THAN ORIGINALLY DRAWN. EXP ASSUMES NO RESPONSIBILITY FOR INCORRECT SCALING. UNAUTHORIZED REPRODUCTION OR REUSE IS STRICTLY PROHIBITED. NOT PUBLISHED - ALL RIGHTS RESERVED. EXP EXPRESSLY DISCLAIMS RESPONSIBILITY ARISING FROM UNAUTHORIZED USE OF THESE DRAWINGS AND NOTES. AUTHORIZATION MUST BE IN WRITING.
© exp, 2013

GENERAL NOTES:
1. ALL DIMENSIONS, EXISTING CONDITIONS AND EXISTING UTILITY INFORMATION ARE TO BE CHECKED AND VERIFIED ON-SITE PRIOR TO CONSTRUCTION BY CONTRACTOR. CONTRACTOR IS RESPONSIBLE FOR OBTAINING SERVICE LOCATES AND NECESSARY UTILITY CLEARANCES.
2. SITE INFORMATION AND EXISTING TOPOGRAPHY ARE BASED ON TOPOGRAPHIC PLAN OF SURVEY PREPARED BY THE CITY OF NORTH BAY. exp. SERVICES INC. DOES NOT ASSUME ANY LIABILITIES THAT MAY ARISE FROM THIS SURVEY.
3. ANY DISCREPANCIES, OMISSIONS OR ERRORS ARE TO BE REPORTED TO THE CONSULTANT. NO WORK IS TO PROCEED BEFORE CLARIFICATION OF THE DISCREPANCIES, ERRORS, OR OMISSIONS IS RECEIVED FROM THE CONSULTANT.
4. ONLY LATEST APPROVED DRAWINGS TO BE USED FOR CONSTRUCTION.
5. ALL DRAWINGS AND SPECIFICATIONS REMAIN THE PROPERTY OF THE CITY OF NORTH BAY, AND SHALL BE RETURNED TO THE CITY UPON REQUEST. IN NO WAY SHALL THE DRAWINGS AND/OR SPECIFICATIONS IN WHOLE OR PART BE REPRODUCED OR DISTRIBUTED WITHOUT THE PERMISSION OF THE CITY OF NORTH BAY ENGINEERING DEPARTMENT.
6. CONTRACTOR TO VERIFY LOCATION AND ELEVATION OF EXISTING UNDERGROUND UTILITIES PRIOR TO CONSTRUCTION.
7. CONTRACTOR IS TO VERIFY THE LOCATION OF ALL WATERMAINS AND SEWERS AS WELL AS DAYLIGHT ANY POTENTIAL CROSSINGS THAT MAY OCCUR.
8. THE SEDIMENT AND EROSION CONTROLS IDENTIFIED ARE MINIMAL REQUIREMENTS. THE CONTRACTOR IS RESPONSIBLE FOR THE PREVENTION OF THE MIGRATION OF SEDIMENTS FROM THIS PROJECT SITE AND SHALL UNDERTAKE ALL COSTS AND WORK TO ENSURE THIS.
9. THE CONTRACTOR SHALL ARRANGE FOR AND PAY FOR THE SUPPORT OF UTILITY POLES BY THE RESPECTIVE UTILITY COMPANY AS REQUIRED FOR THE PERFORMANCE OF THIS PROJECT.
10. REFER TO GEOTECHNICAL REPORT #NG1074-18 PROVIDED BY PATERSON GROUP INC., DATED OCTOBER 10 2011 FOR BOREHOLE AND PROBEHOLE LOCATIONS FOR THEIR RESPECTIVE SOIL COMPOSITIONS.
11. UNLESS NOTED OTHERWISE, PROBEHOLES WERE EXTENDED TO FIVE (5) METRES WITH NO REFUSAL.

LEGEND

	PROPERTY LINE
	LOT LINE
x x x	EX. FENCE LINE
SAN	EX. SANITARY SEWER
STM	EX. STORM SEWER
	EX. DITCH LINE
	EX. STORM WATER FLOW DIRECTION
	EX. EDGE OF SHOULDER
	EX. EDGE OF PAVEMENT
W W	EX. WATER MAIN
W W W	EX. WATER SERVICE
GAS	EX. GAS LINE
UB UB UB	EX. BELL LINE
H	EX. HYDRO LINE
	EX. ℄ ROAD (PROFILE)
	EX. PIPE ALIGNMENT (PROFILE)
SAN	PROP. SANITARY MAIN
SAN SAN	PROP. SANITARY SERVICE
	EX. STORM CULVERT
	PROP. SANITARY MANHOLE
WSO	EX. WATER SHUT-OFF
	EX. FIRE HYDRANT
	EX. SANITARY MANHOLE
	EX. STORM MANHOLE
	EX. CATCHBASIN
	BORE HOLE
	PROBE HOLE
	HYDRO POLE WITH TRANSFORMER
	EXISTING ASPHALT PAVEMENT
	EXISTING SANITARY STUB
	PROPOSED SANITARY STUB

No.	Revision	Date	By	App'd
1.	ISSUED FOR TENDER	FEB 2, 2015	Z.A.	R.E.A.
2.	ADDENDUM NO. 1	FEB 5, 2015	Z.A.	R.E.A.
3.	ISSUED FOR CONSTRUCTION	APR 17, 2015	JAS	R.E.A.

Professional Seal(s)
LICENCED PROFESSIONAL ENGINEER K.K. MCKAY 100133108 APR 16/15 PROVINCE OF ONTARIO

CONST. NORTH

Drawn By:	Z.A.	Scale:	H 1:250 V 1:50
Checked By:	R.E.A.	Date:	FEB 5, 2015
Approved By:	K.K.M.	Date:	FEB 5, 2015

Date Printed: 4/17/2015
File Name: NTB_00223053_02 - Civil3D _Apr 17 JAS

Project Title
CITY OF NORTH BAY
NORTH BAY, ON
PINEWOOD PARK DRIVE SANITARY TRUNK SEWER

Dwg. Title
PLAN & PROFILE
Sta. 0+750 TO 0+925

Project No. NTB-00223053-02
Dwg. No. P-635
Rev. No. 3

J:\JA-2014\PROJECTS\NORTH BAY PROJECTS\NTB-00223053-A0 - Pinewood Trunk Sanitary Sewer\Drawings\civil final