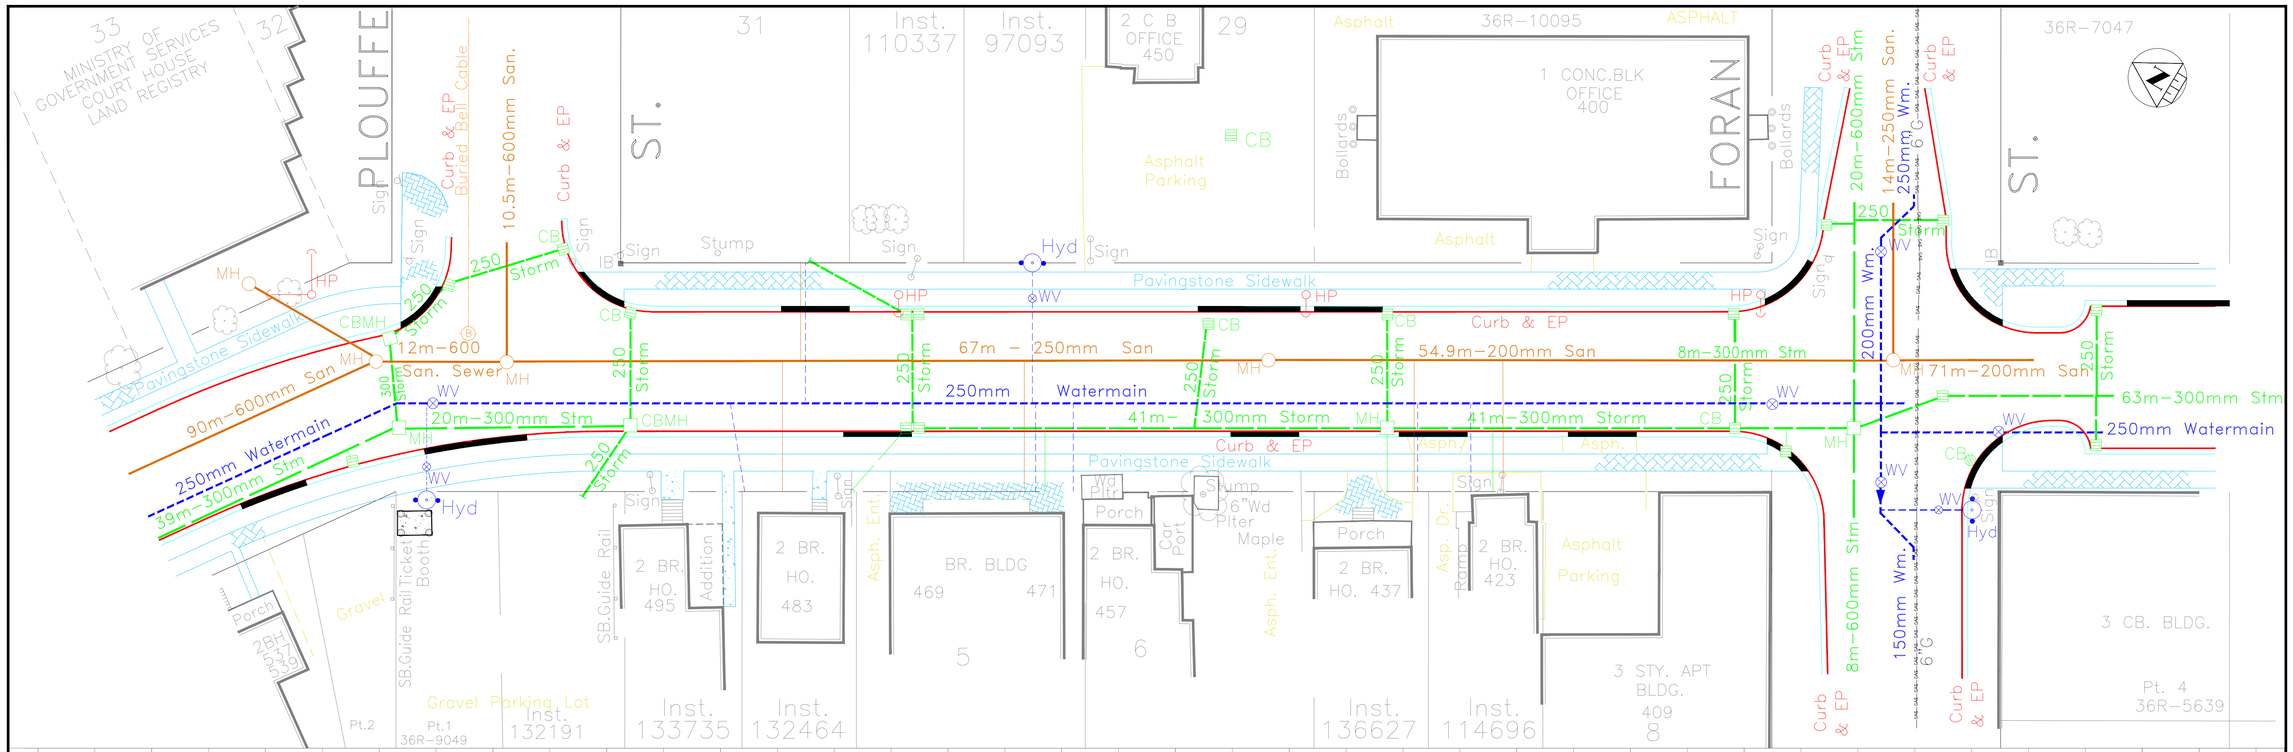

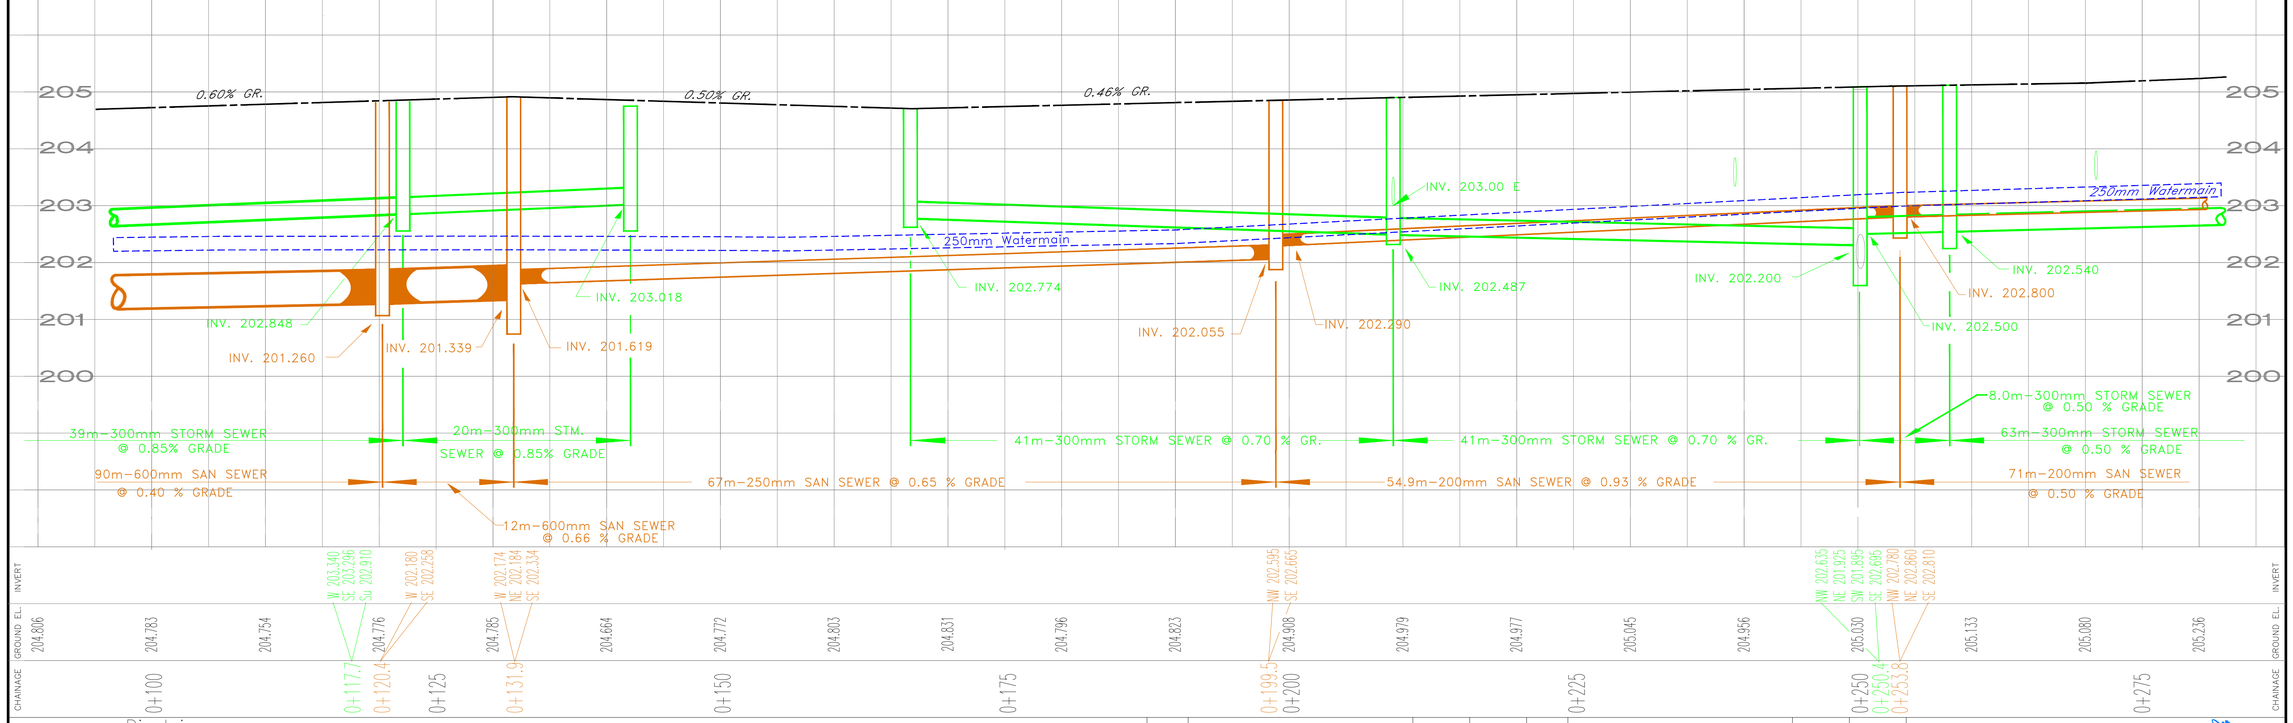

Disclaimer

The information contained on this drawing may be based upon data provided by others and may not have been verified by either as-constructed drawings or an Ontario Land Surveyor. The City of North Bay cannot accept responsibility for any errors or omissions on any information shown herein. Field verification, land surveys or excavation (with City approvals) may be required to determine actual location of any and all utilities or property lines.

No.	REVISION	DATE	INITIAL	No.	REVISION	DATE	INITIAL

Prepared By : CITY OF NORTH BAY, ENGINEERING DEPARTMENT
200 McINTYRE ST. E. NORTH BAY, ONTARIO 474-0400 FAX 495-0936

CONTRACT 2000-24

CITY OF NORTH BAY
ENGINEERING AND ENVIRONMENTAL SERVICES

MAIN STREET RECONSTRUCTION

PLOUFFE STREET TO FORAN STREET

Drawn By:	SCALE : METRIC	DATE :	DRAWING No.
Ck'd. By:	Hor.– 1:250 Vert.– 1:50	Feb. 2000	M-133 'B'