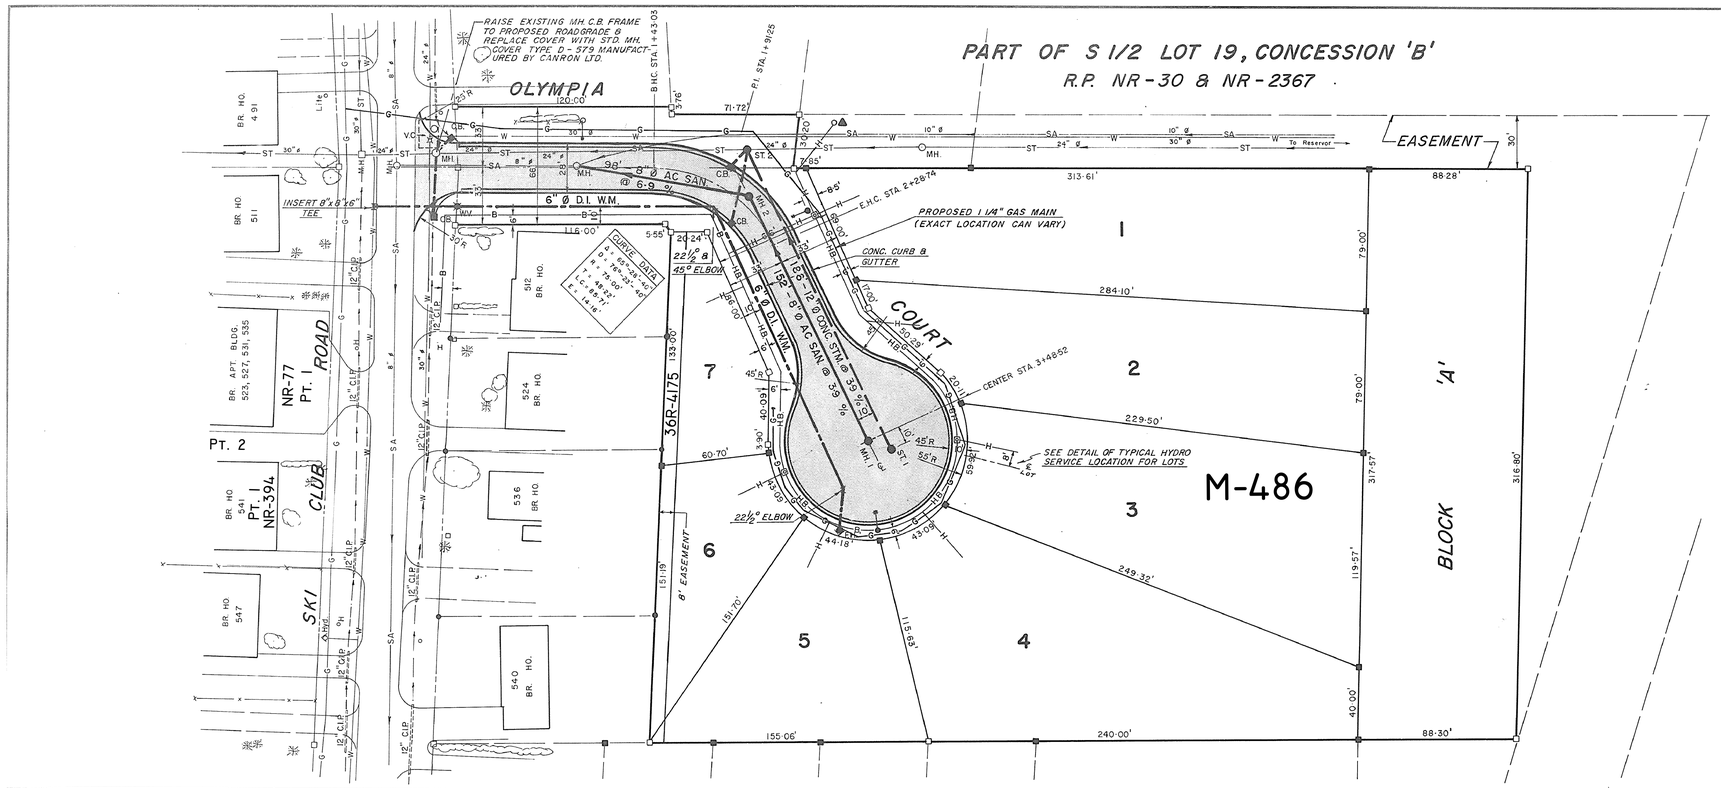

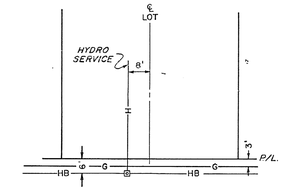

TYPICAL HYDRO, BELL, & GAS SERVICES

N. T. S.

LEGEND

- ○ EXISTING POLE
- EXISTING POLE WITH PROPOSED 125 W. M.V. STREET LIGHT.
- PROPOSED POLE WITH 125 W. M.V. STREET LIGHT.
- —H.B.— PROPOSED U.G. WIRE (HYDRO & BELL COMBINED)
- ⊠ PROPOSED JUNCTION BOX
- ▲ PROPOSED TRANSFORMER

B.M. 762·79

TOP NUT FIRE HYDRANT AT HOUSE NO. 547 ON SKI CLUB RD.

NOTE:

FOR SERVICE CONNECTION LOCATION SEE DETAILS ON DWG. NO. 5

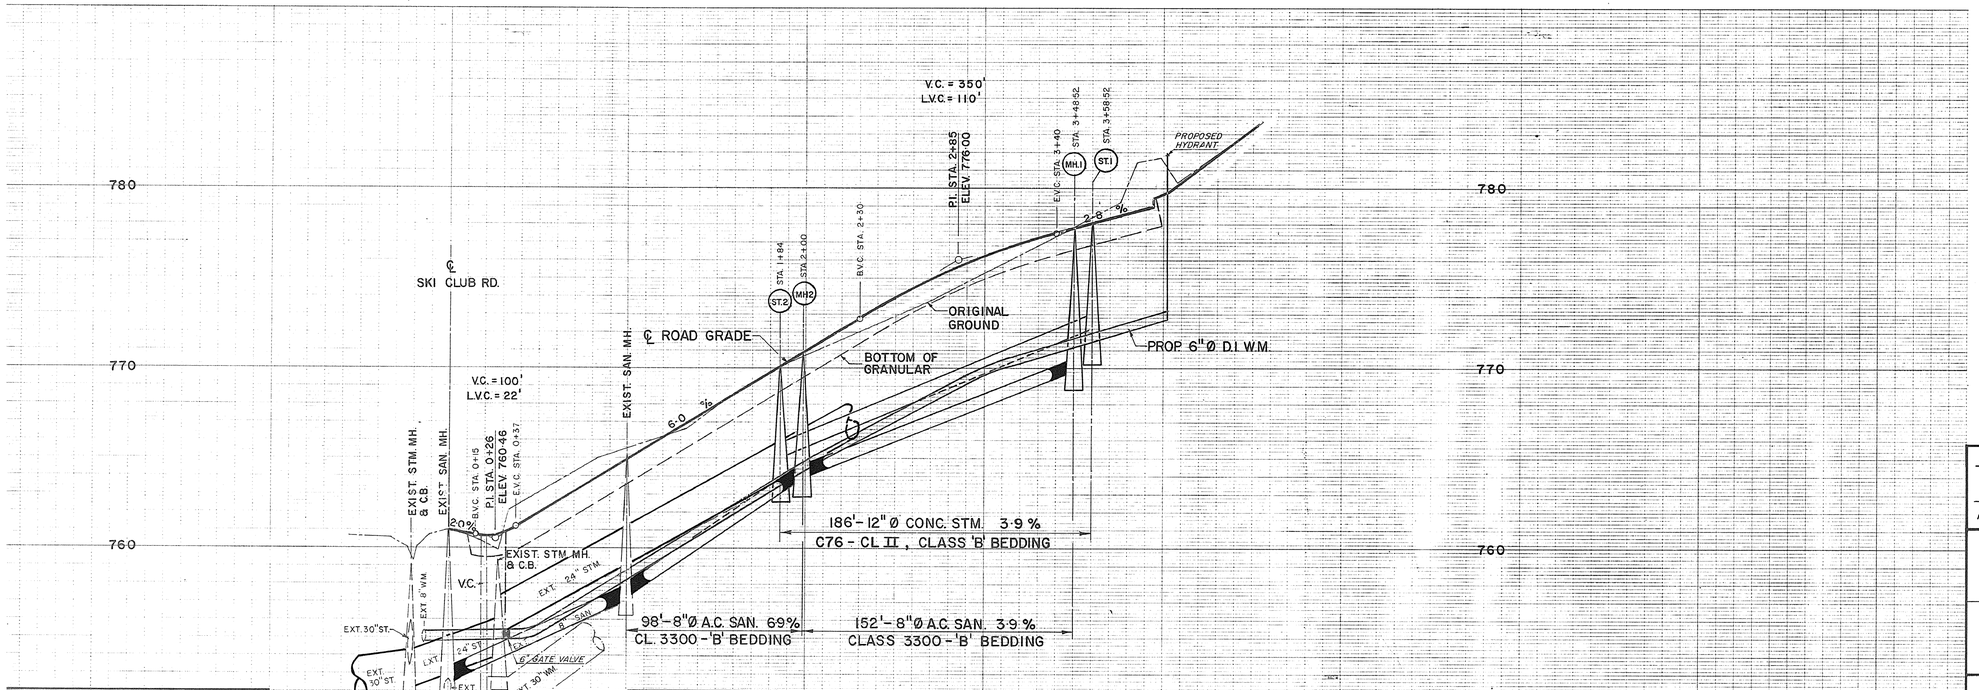

Disclaimer

The information contained on this drawing may be based upon data provided by others and may not have been verified by either as-constructed drawings or an Ontario Land Surveyor. The City of North Bay cannot accept responsibility for any errors or omissions on any information shown herein. Field verification, land surveys or excavation (with City approvals) may be required to determine actual location of any and all utilities or property lines.

GAS PLANT APPROVED	
R J Henderson — NORTHERN & CENTRAL GAS CORP. LTD.	April 16/76 — DATE

HYDRO PLANT APPROVED	BELL PLANT APPROVED
S K Patel — NORTH BAY, HYDRO	L M Ferguson — BELL CANADA LTD.
DATE	1976-02-26 DATE

MOUNTVIEW SUBDIVISION

TERSIGNI DEVELOPMENT LTD.

NORTH BAY, ONTARIO

OLYMPIA COURT

PLAN AND PROFILE

Northland Engineering Ltd.

CONSULTING ENGINEERS AND PLANNERS

NORTH BAY — SUDBURY

0-226	DESIGN: S.K.P.	CHECKED: S.K.P.	DATE: JAN./76
	DRAWN: P.L.C. & D.C.	APPROVED:	FIELD BOOK:
	SCALE: 1"=40' HORIZ. 1"=4' VERT.	CONTRACT No.	
	PROJECT No. 1325	SHEET No. 0-226	