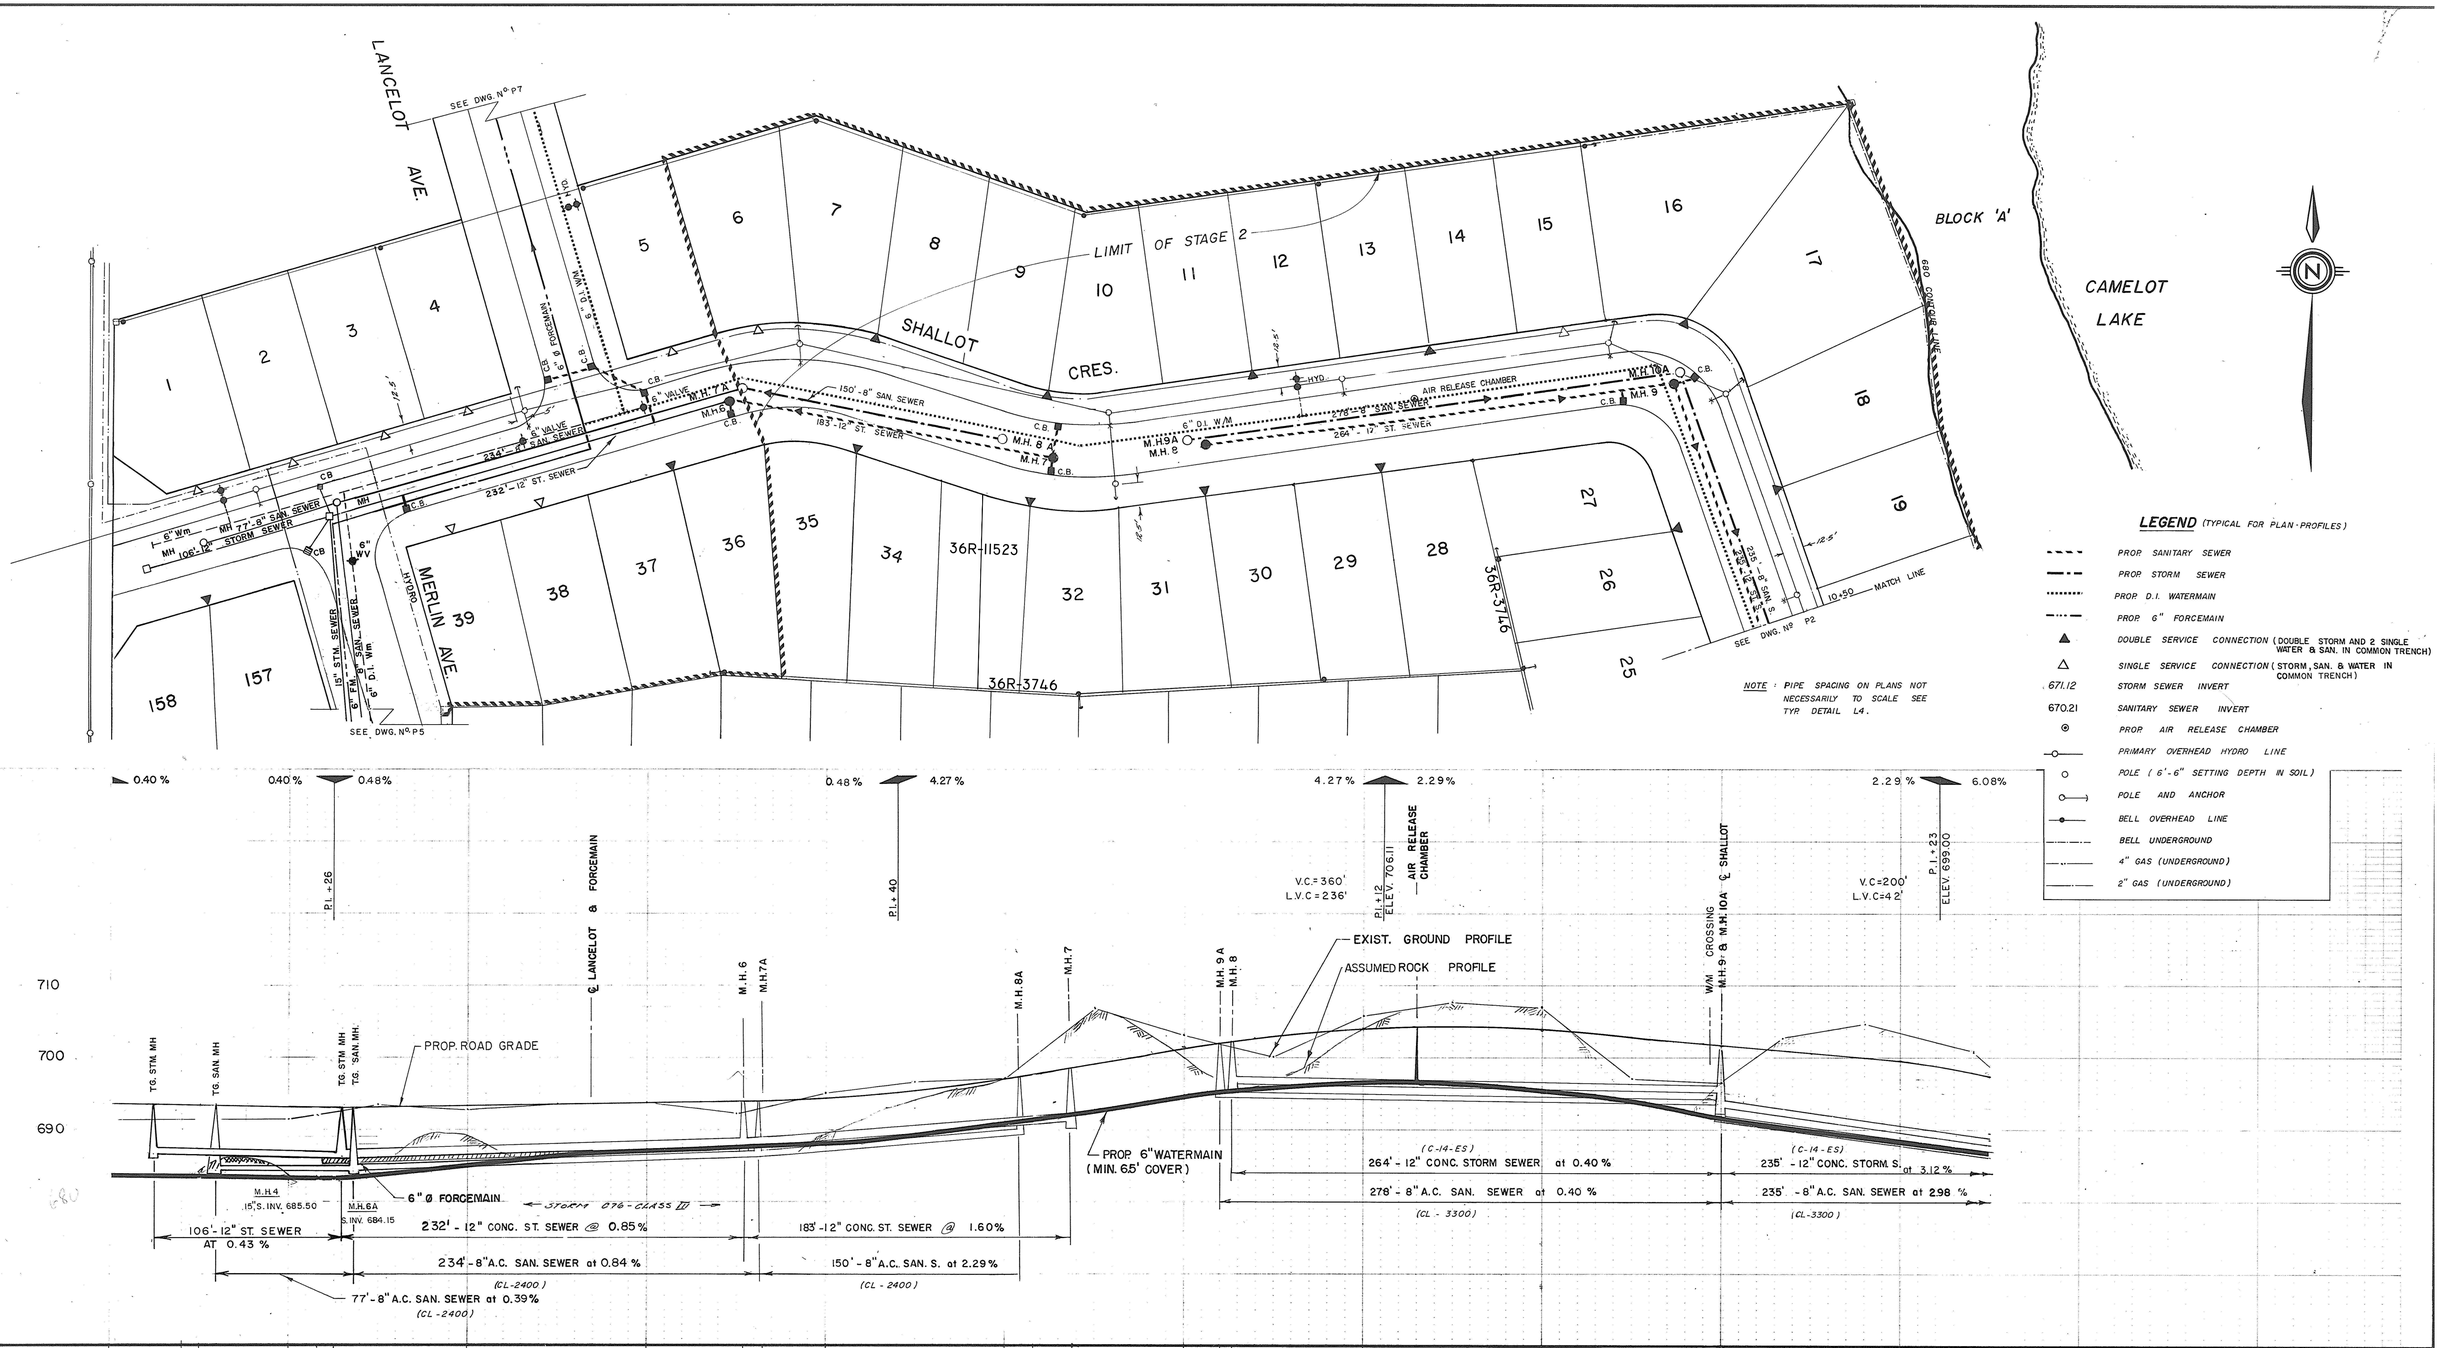

LEGEND (TYPICAL FOR PLAN-PROFILES)

- PROP. SANITARY SEWER
- PROP. STORM SEWER
- PROP. D.I. WATERMAIN
- PROP. 6" FORCEMAIN
- ▲ DOUBLE SERVICE CONNECTION (DOUBLE STORM AND 2 SINGLE WATER & SAN. IN COMMON TRENCH)
- △ SINGLE SERVICE CONNECTION (STORM, SAN. & WATER IN COMMON TRENCH)
- 671.12 STORM SEWER INVERT
- 670.21 SANITARY SEWER INVERT
- ⊙ PROP. AIR RELEASE CHAMBER
- PRIMARY OVERHEAD HYDRO LINE
- POLE (6'-6" SETTING DEPTH IN SOIL)
- POLE AND ANCHOR
- BELL OVERHEAD LINE
- BELL UNDERGROUND
- 4" GAS (UNDERGROUND)
- 2" GAS (UNDERGROUND)

NOTE: PIPE SPACING ON PLANS NOT NECESSARILY TO SCALE SEE TYP. DETAIL L4.

Notes:
WATERMAIN TO BE DUCTILE IRON CLASS 2.
FORCEMAIN TO BE SOLARPIPE SERIES 45 OR EQUAL

HYDRO PLANT APPROVED — R. T. Williams — Apr 18/74 DATE
NORTH BAY HYDRO
GAS PLANT APPROVED — Apr 18/74 DATE
NORTHERN & CENTRAL GAS COMPANY
BELL PLANT APPROVED — 18/4/74 DATE
BELL TELEPHONE COMPANY

DISCLAIMER

The information contained on this drawing may be based upon data provided by others and may not have been verified by either as-constructed drawings or an Ontario Land Surveyor. The City of North Bay cannot accept responsibility for any errors or omissions on any information shown herein. Field verification, land surveys or excavation (with City approvals) may be required to determine actual location of any and all utilities or property lines.

No.	Revision	Date	Initial
2	CAD FILE: E:/CAD/ENG/SAGE PARK DETAIL REVISION INTERSECTION- SHALLOT & MERLIN	JULY 96	R.T.
1	REVISED ROAD GRADE FROM STA.6+00 TO 10+50	JUNE 77	H.H

Approved

CITY of NORTH BAY

PELLINORE PARK

SHALLOT CRESCENT

STA. 0+00 to 10+50

Proctor & Redfern Limited
Consulting Engineers
Toronto North Bay

Scale Hor 1" = 40' Vert 1" = 10'
Date: FEB / 1974
Drawn By DON Ckd. By RUSS
Field Book
Drawing No. S-876
Rev. 1