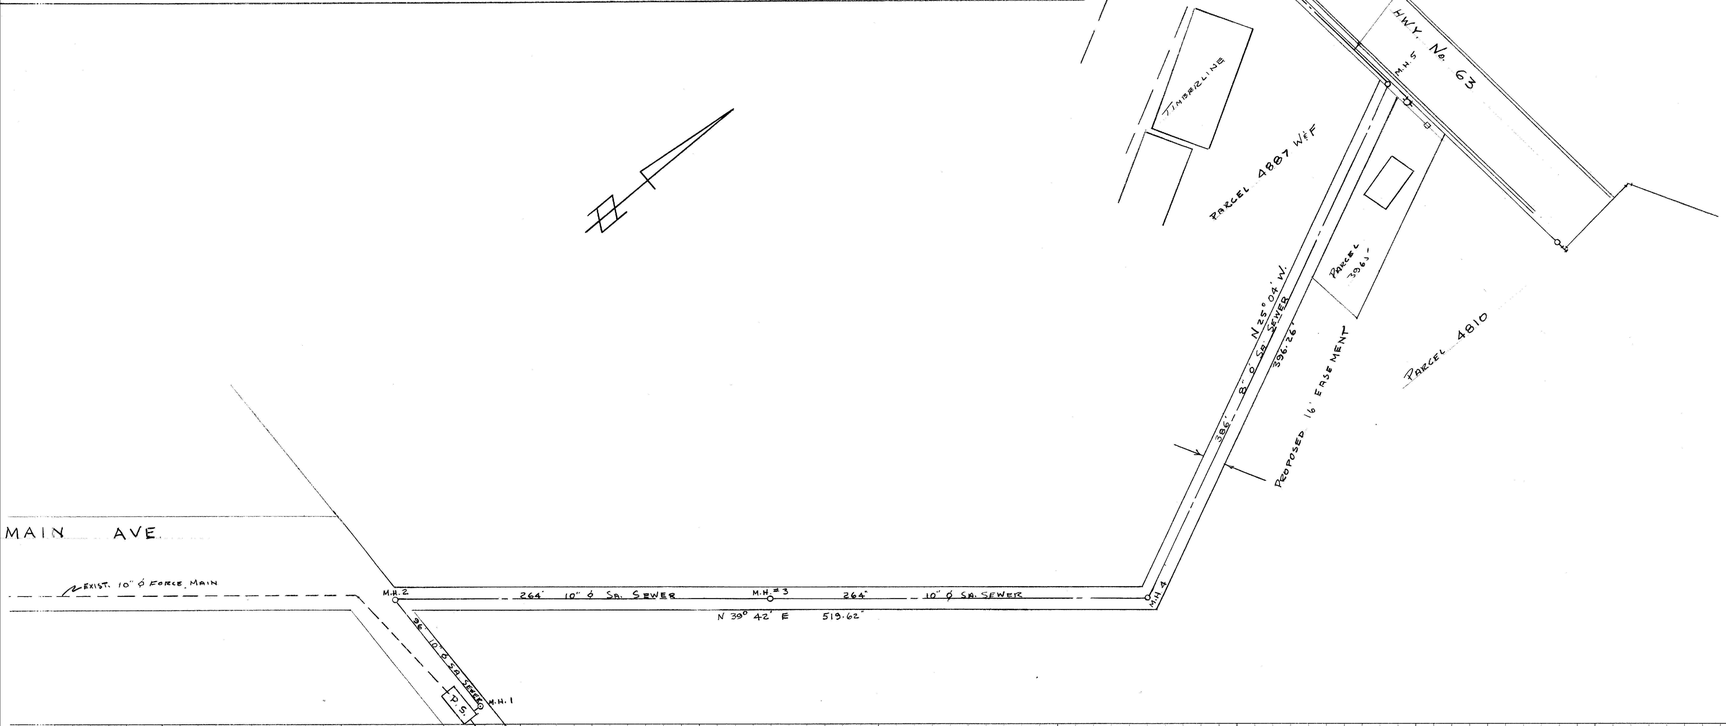

PROPOSED.

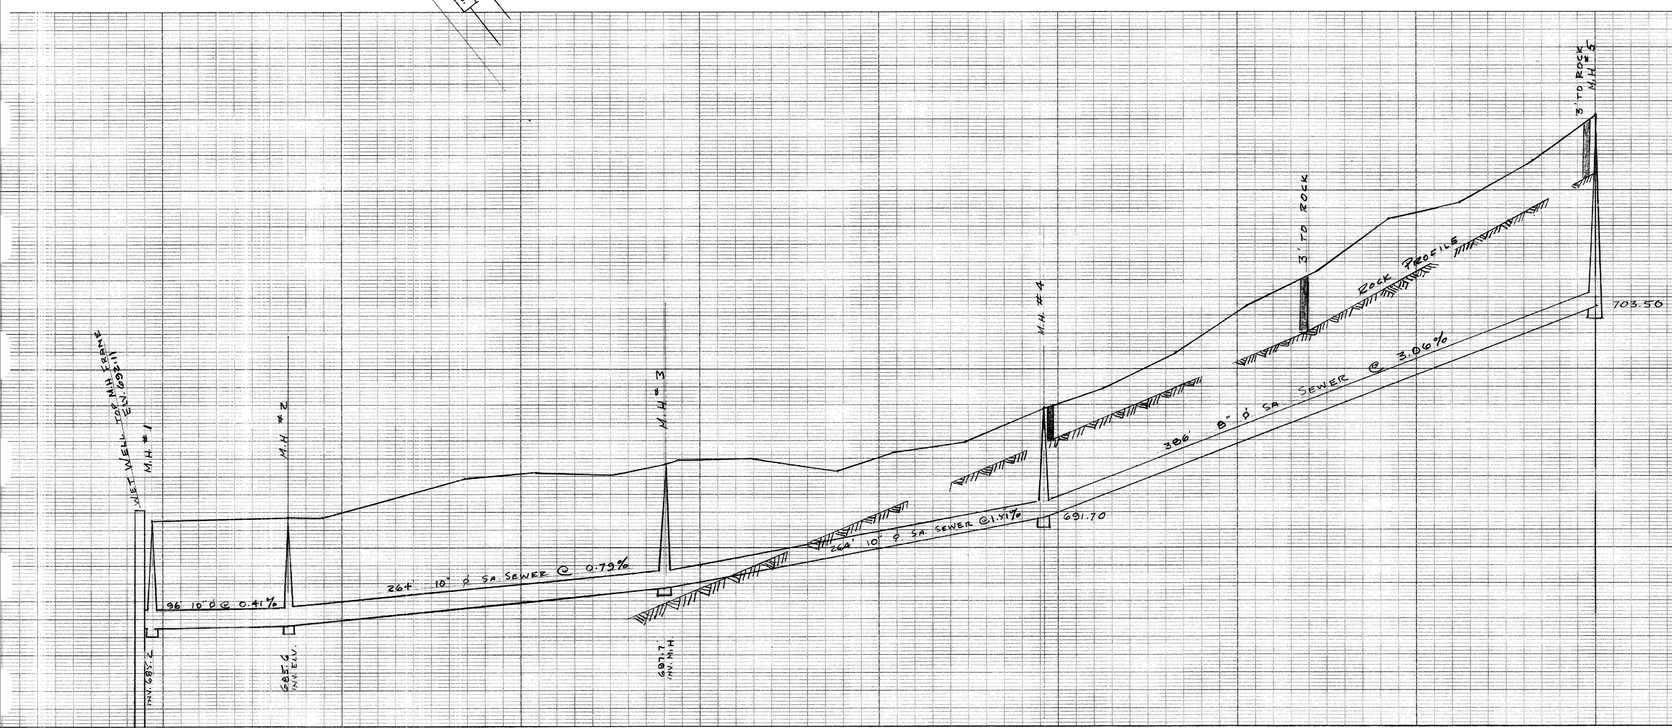

DISCLAIMER

The information contained on this drawing may be based upon data provided by others and may not have been verified by either as-constructed drawings or an Ontario Land Surveyor. The City of North Bay cannot accept responsibility for any errors or omissions on any information shown herein. Field verification, land surveys or excavation (with City approvals) may be required to determine actual location of any and all utilities or property lines.

REGISTERED PROFESSIONAL ENGINEER
CIVIL
M. L. DAITER
PROVINCE OF ONTARIO

CORPORATION OF THE TOWNSHIP OF WIDDIFIELD

ENGINEERING DEP

SANITARY SEWER: TROUT LAKE ROAD

SEWER FROM HWY. No. 63 TO EXISTING PUMPING STATION ON EASEMENT FROM K & K DR

MK	DATE	REVISION	BY

APPROVALS M. L. D.

DRAWN BY - W. B.

SCALE - HOR. 1 in. = 50' VER. 1 in. = 4'

DATE - MAY, 1966

DRAWING No. T-22107