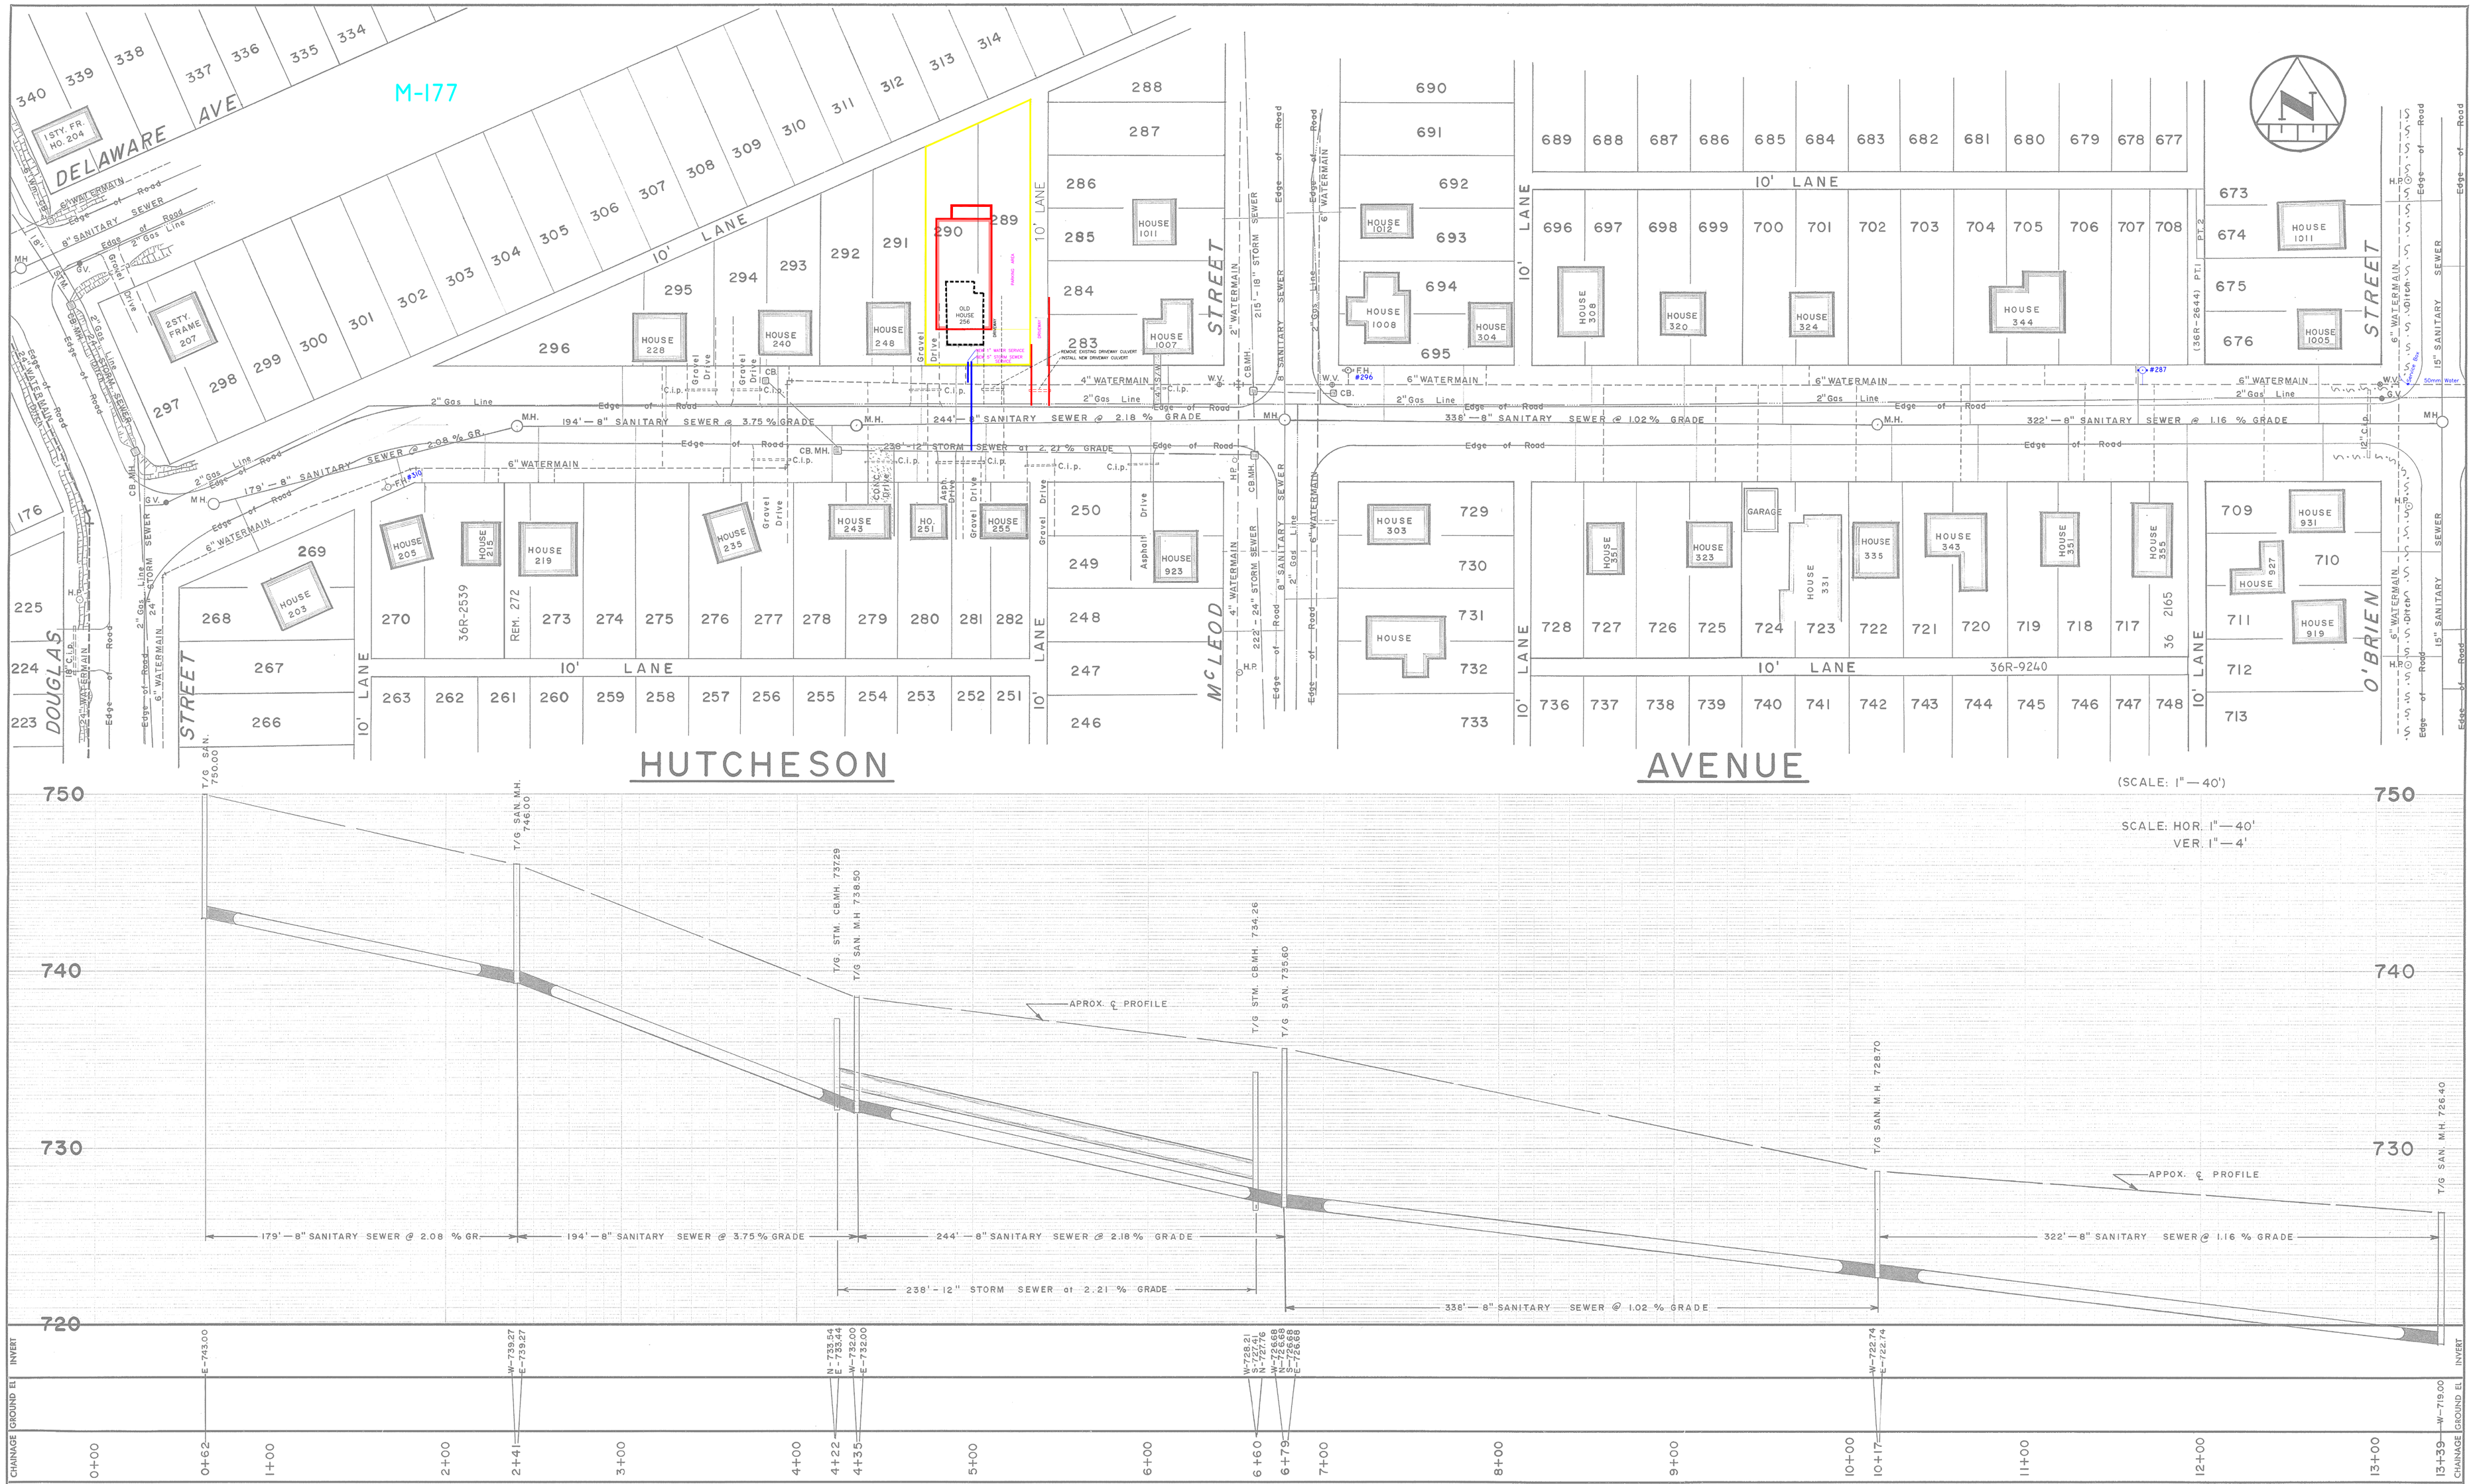

NOTES:

DISCLAIMER

The information contained on this drawing may be based upon data provided by others and may not have been verified by either as-constructed drawings or an Ontario Land Surveyor. The City of North Bay cannot accept responsibility for any errors or omissions on any information shown herein. Field verification, land surveys or excavation (with City approvals) may be required to determine actual location of any and all utilities or property lines.

No.	REVISION	DATE	INITIAL
1.	NEW DWG. (FROM OLD BLUE PRINT 1958)	NOV./76	A.P.
2.	AS CONSTRUCTED STORM SEWER	OCT./77	J.D.M.
3.	REGISTERED PLANS ADDED	OCT 2008	R.J.O.
4.	WATER UPDATES, O'BRIEN @ HUTCHESON AS PER P/W	MAR 2012	G.W.C.

APPROVED

HUTCHESON AVE.
DOUGLAS ST. TO O'BRIEN ST.
REG'D PLAN No. M-177.

CITY OF NORTH BAY
ENGINEERING DEPARTMENT

SCALE: AS SHOWN. DATE: NOV. / 76

DRAWN BY: A.P. CK'D. BY: | FIELD BOOK No. 248 | DRAWING No. H-376 | REV.