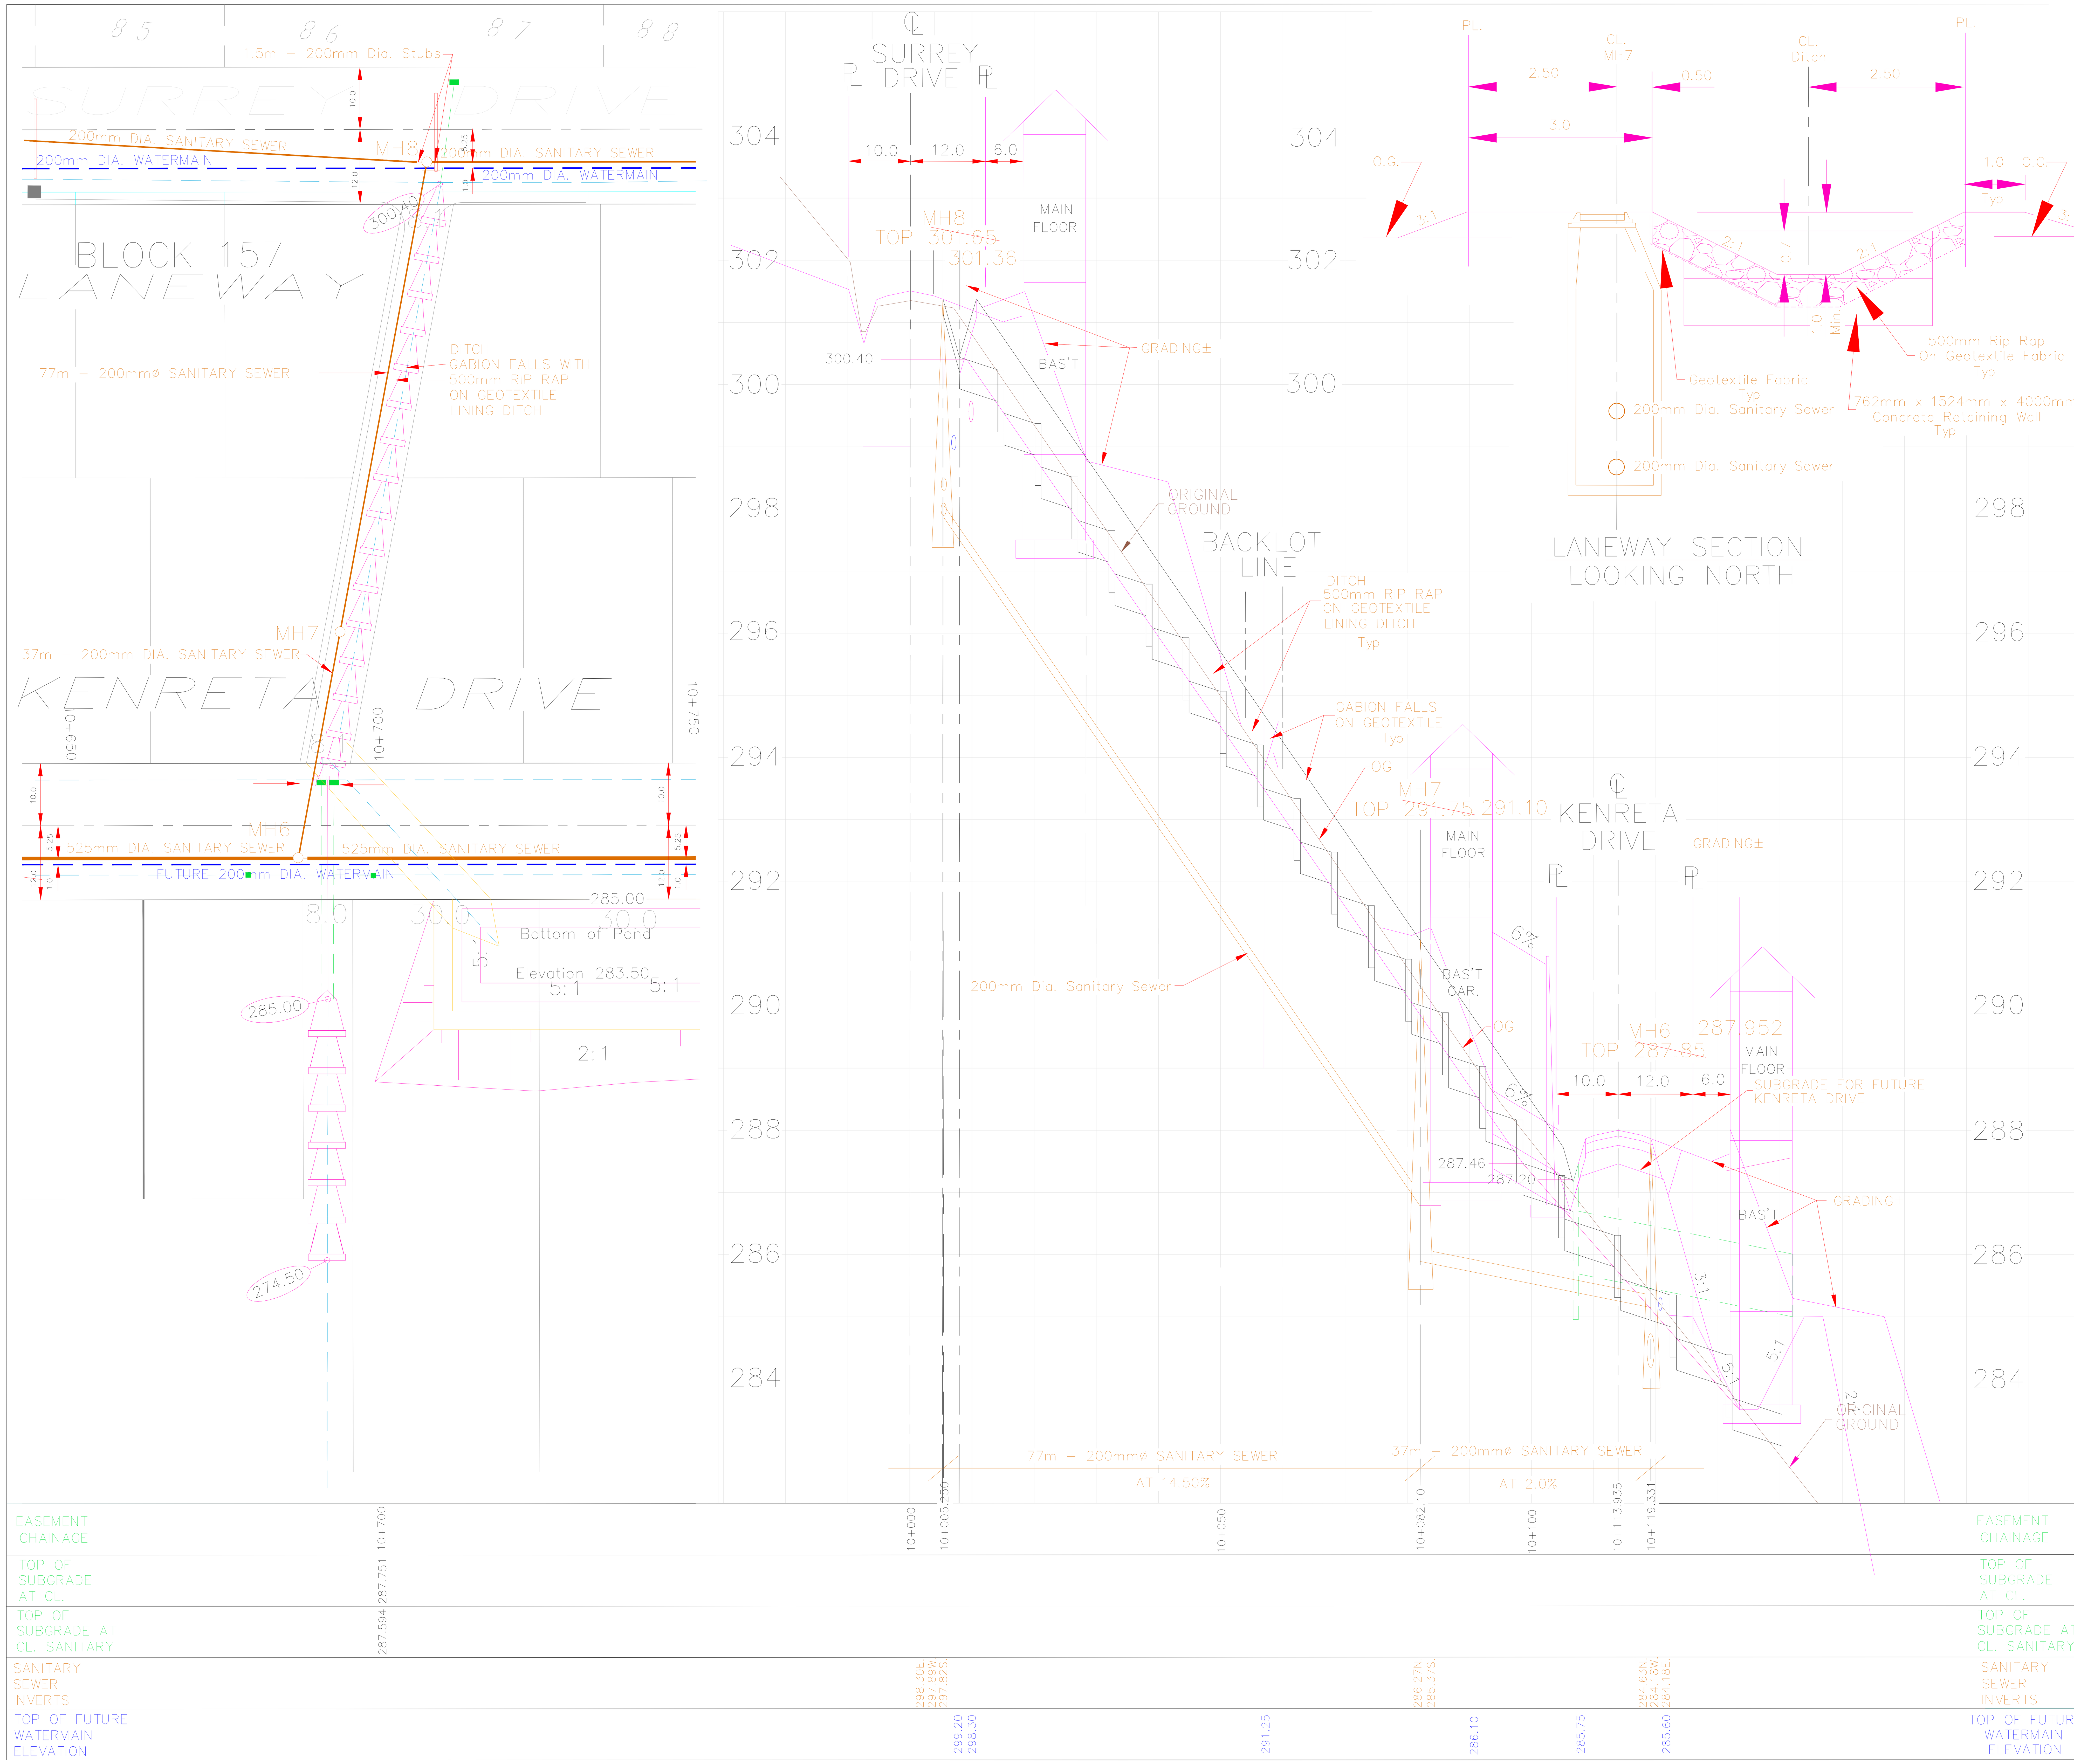

NORTH BAY
ONTARIO · CANADA
Just North Enough to be PERFECT

Disclaimer

The information contained on this drawing may be based upon data provided by others and may not have been verified by either as–constructed drawings or an Ontario Land Surveyor. The City of North Bay cannot accept responsibility for any errors or omissions on any information shown herein. Field verification, land surveys or excavation (with City approvals) may be required to determine actual location of any and all utilities or property lines.

APP'D BY	DETAILS	DATE	No

REVISIONS

RECOMMENDED BY	APPROVED BY

LAURENTIAN HEIGHTS LTD.

EXTENSION OF SANITARY SEWER

LANEWAY

Kenreta Drive to Surrey Drive

northland engineering limited
Consulting Engineers and Planners
NORTH BAY SUDBURY

DRAWN BY:	DATE:
CHECKED BY:	SCALE: 1 : 500 / 1 : 25
CAD FILE:	

OFFICE	PROJECT No	DRAWING No	REV.
		K–429	