PLEASE SEE Q-27 FOR REGISTERED PLAN INFORMATION.

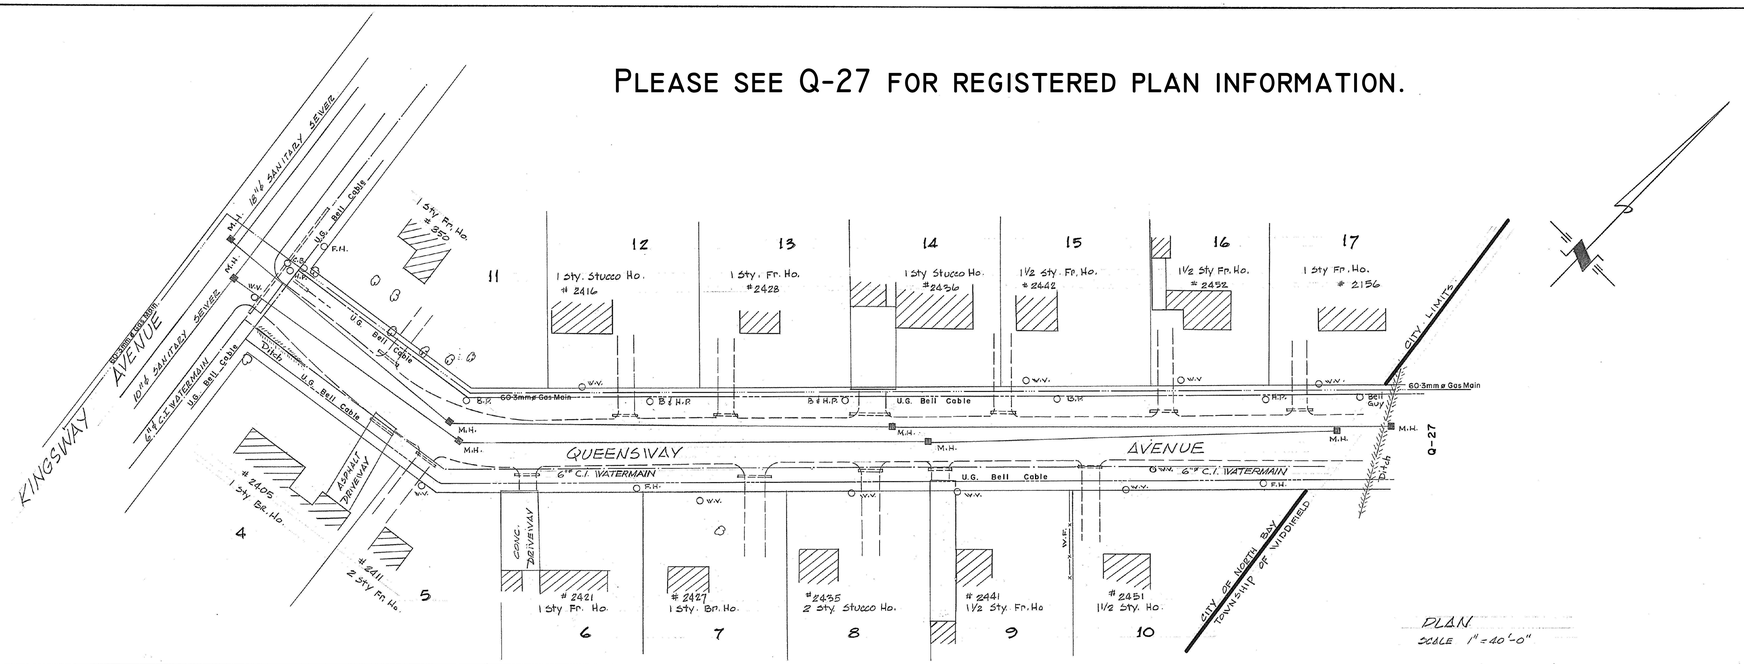

PLAN
SCALE 1" = 40'-0"

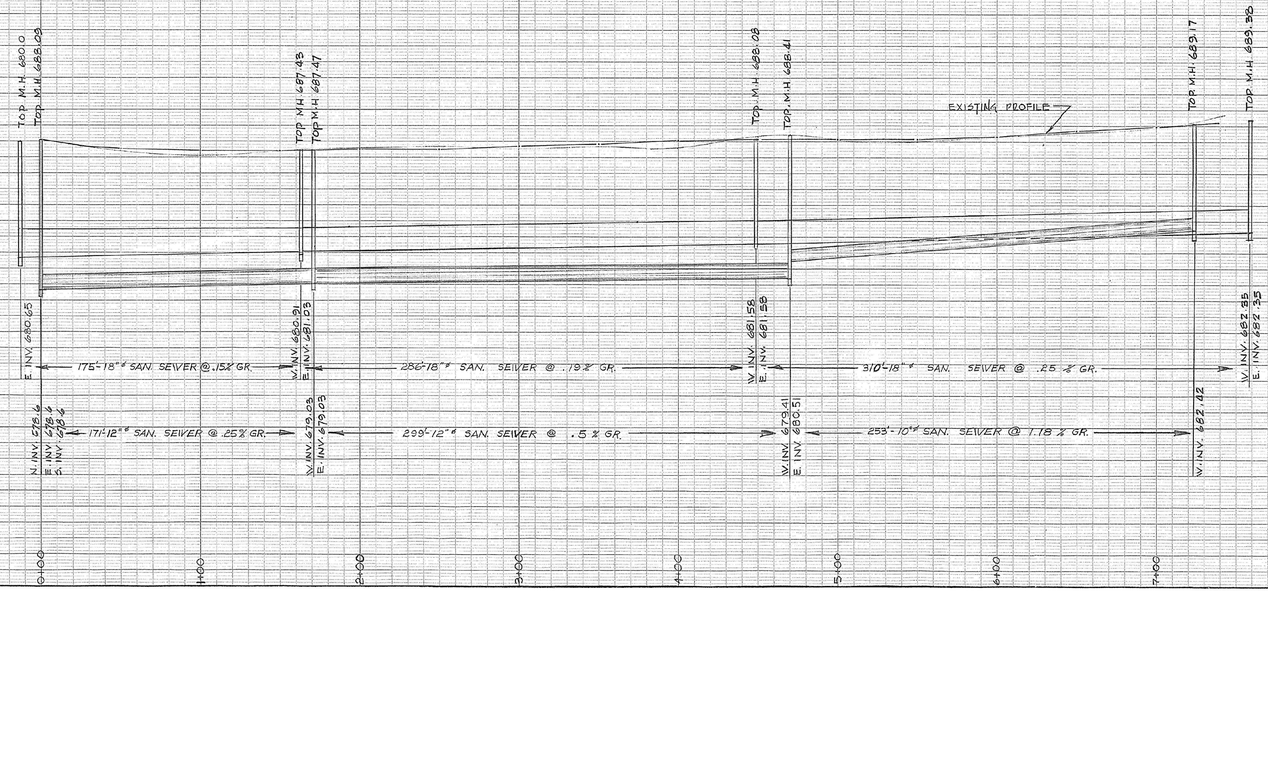

PROFILE
SCALE HORZ - 1" = 40'-0"
VERT - 1" = 4'-0"

DISCLAIMER

The information contained on this drawing may be based upon data provided by others and may not have been verified by either as-constructed drawings or an Ontario Land Surveyor. The City of North Bay cannot accept responsibility for any errors or omissions on any information shown herein. Field verification, land surveys or excavation (with City approvals) may be required to determine actual location of any and all utilities or property lines.

CORPORATION OF THE CITY OF NORTH BAY — ONTARIO

PLAN PROFILE

QUEENSWAY AVENUE

FROM MCWAY AVENUE TO CITY LIMITS

BENCH MARK

DATE	REVISIONS	BY:	CHK'D
JAN/82	60·3 mm GAS MAIN	ESD	

DRAWN BY	CHK'D BY	APPROVED BY
P. DUNLOP.	G. KNIGHT	CITY ENGINEER

SCALE	DATE	BOOK	DWG NO.
AS NOTED	JUNE '67	169	Q-26